Litter Pick-up

Mowed Grass

Picnic Shelters & Tables

Main Building

Sidewalks

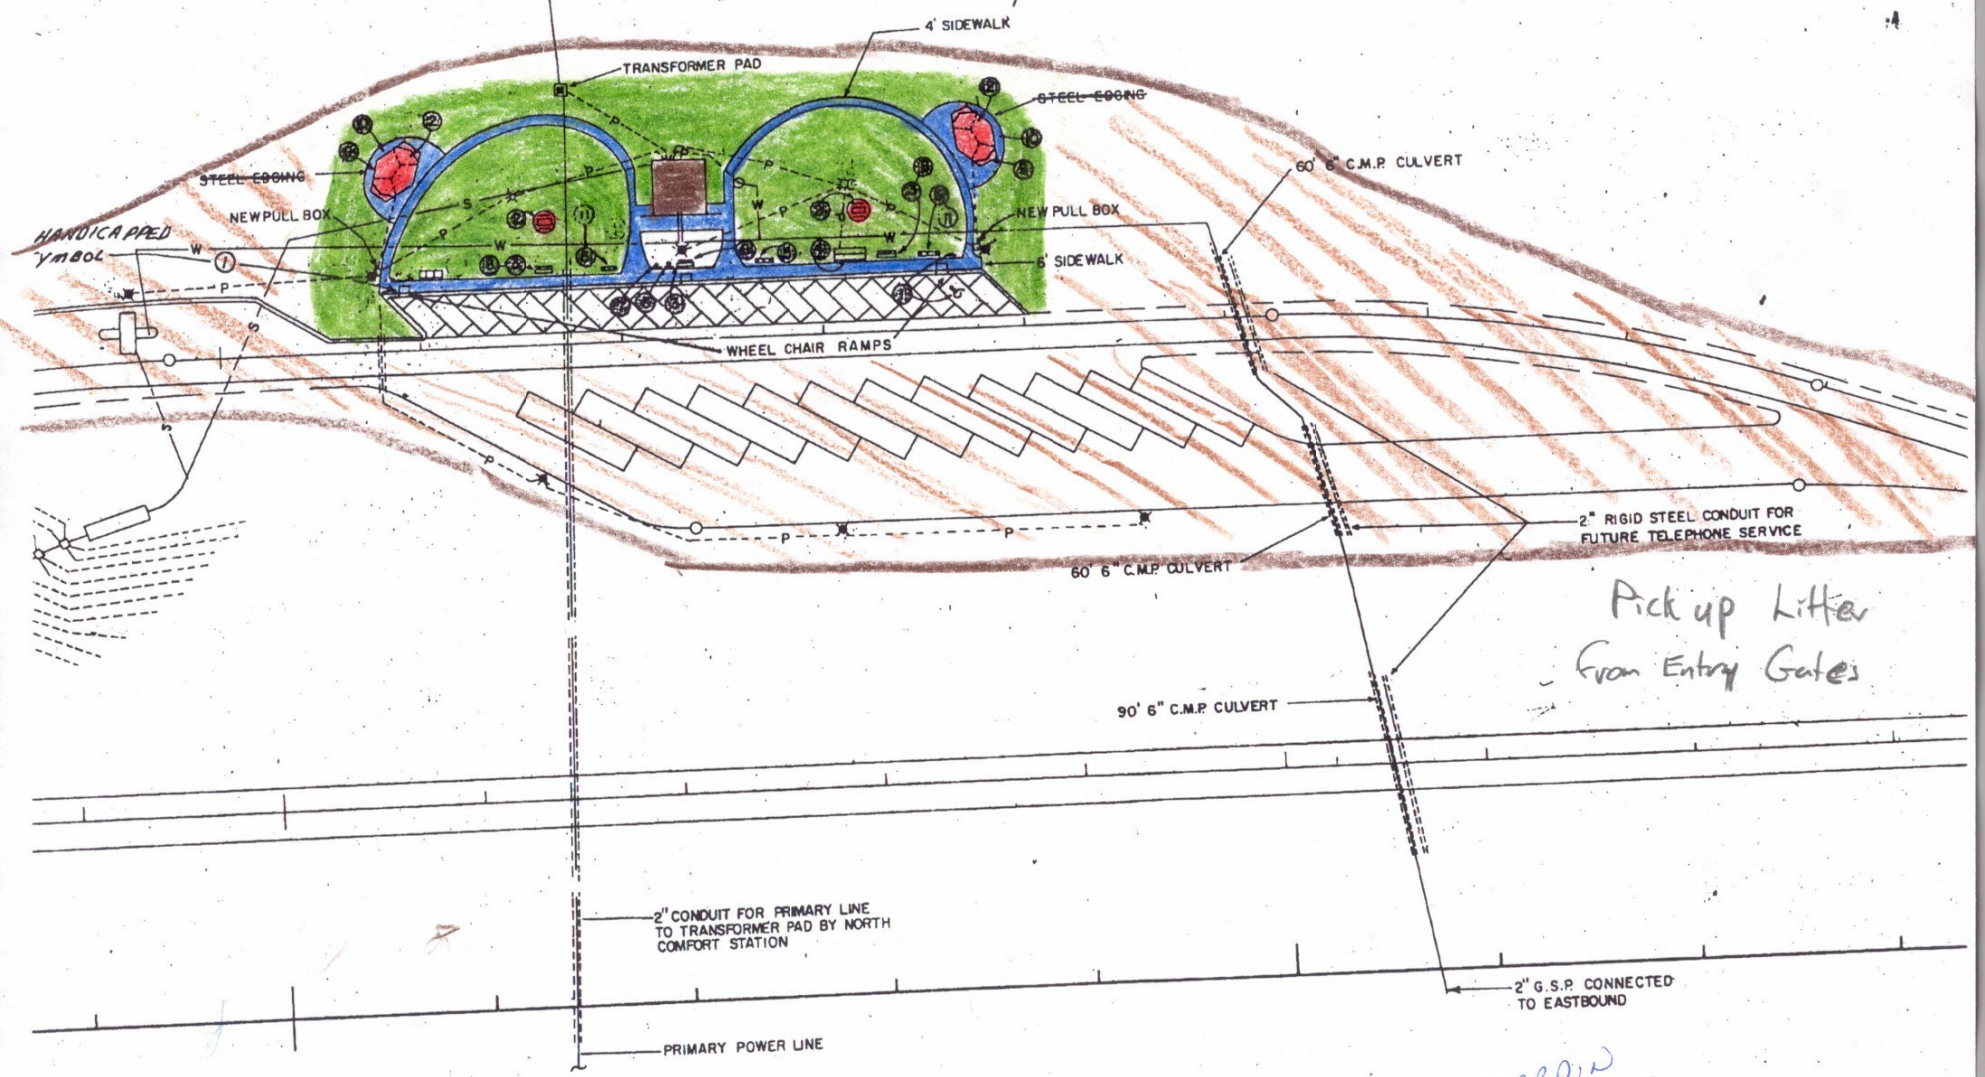

Pick up Litter from Entry Gates

HARDIN WEST BOUND

1050

REPLACE EXISTING GARBAGE CAN RACKS WITH NEW ..... SEE DTL. SHT. 19

INSTALL RATTLESNAKE WARNING SIGN ..... SEE DTL. SHT. S-3