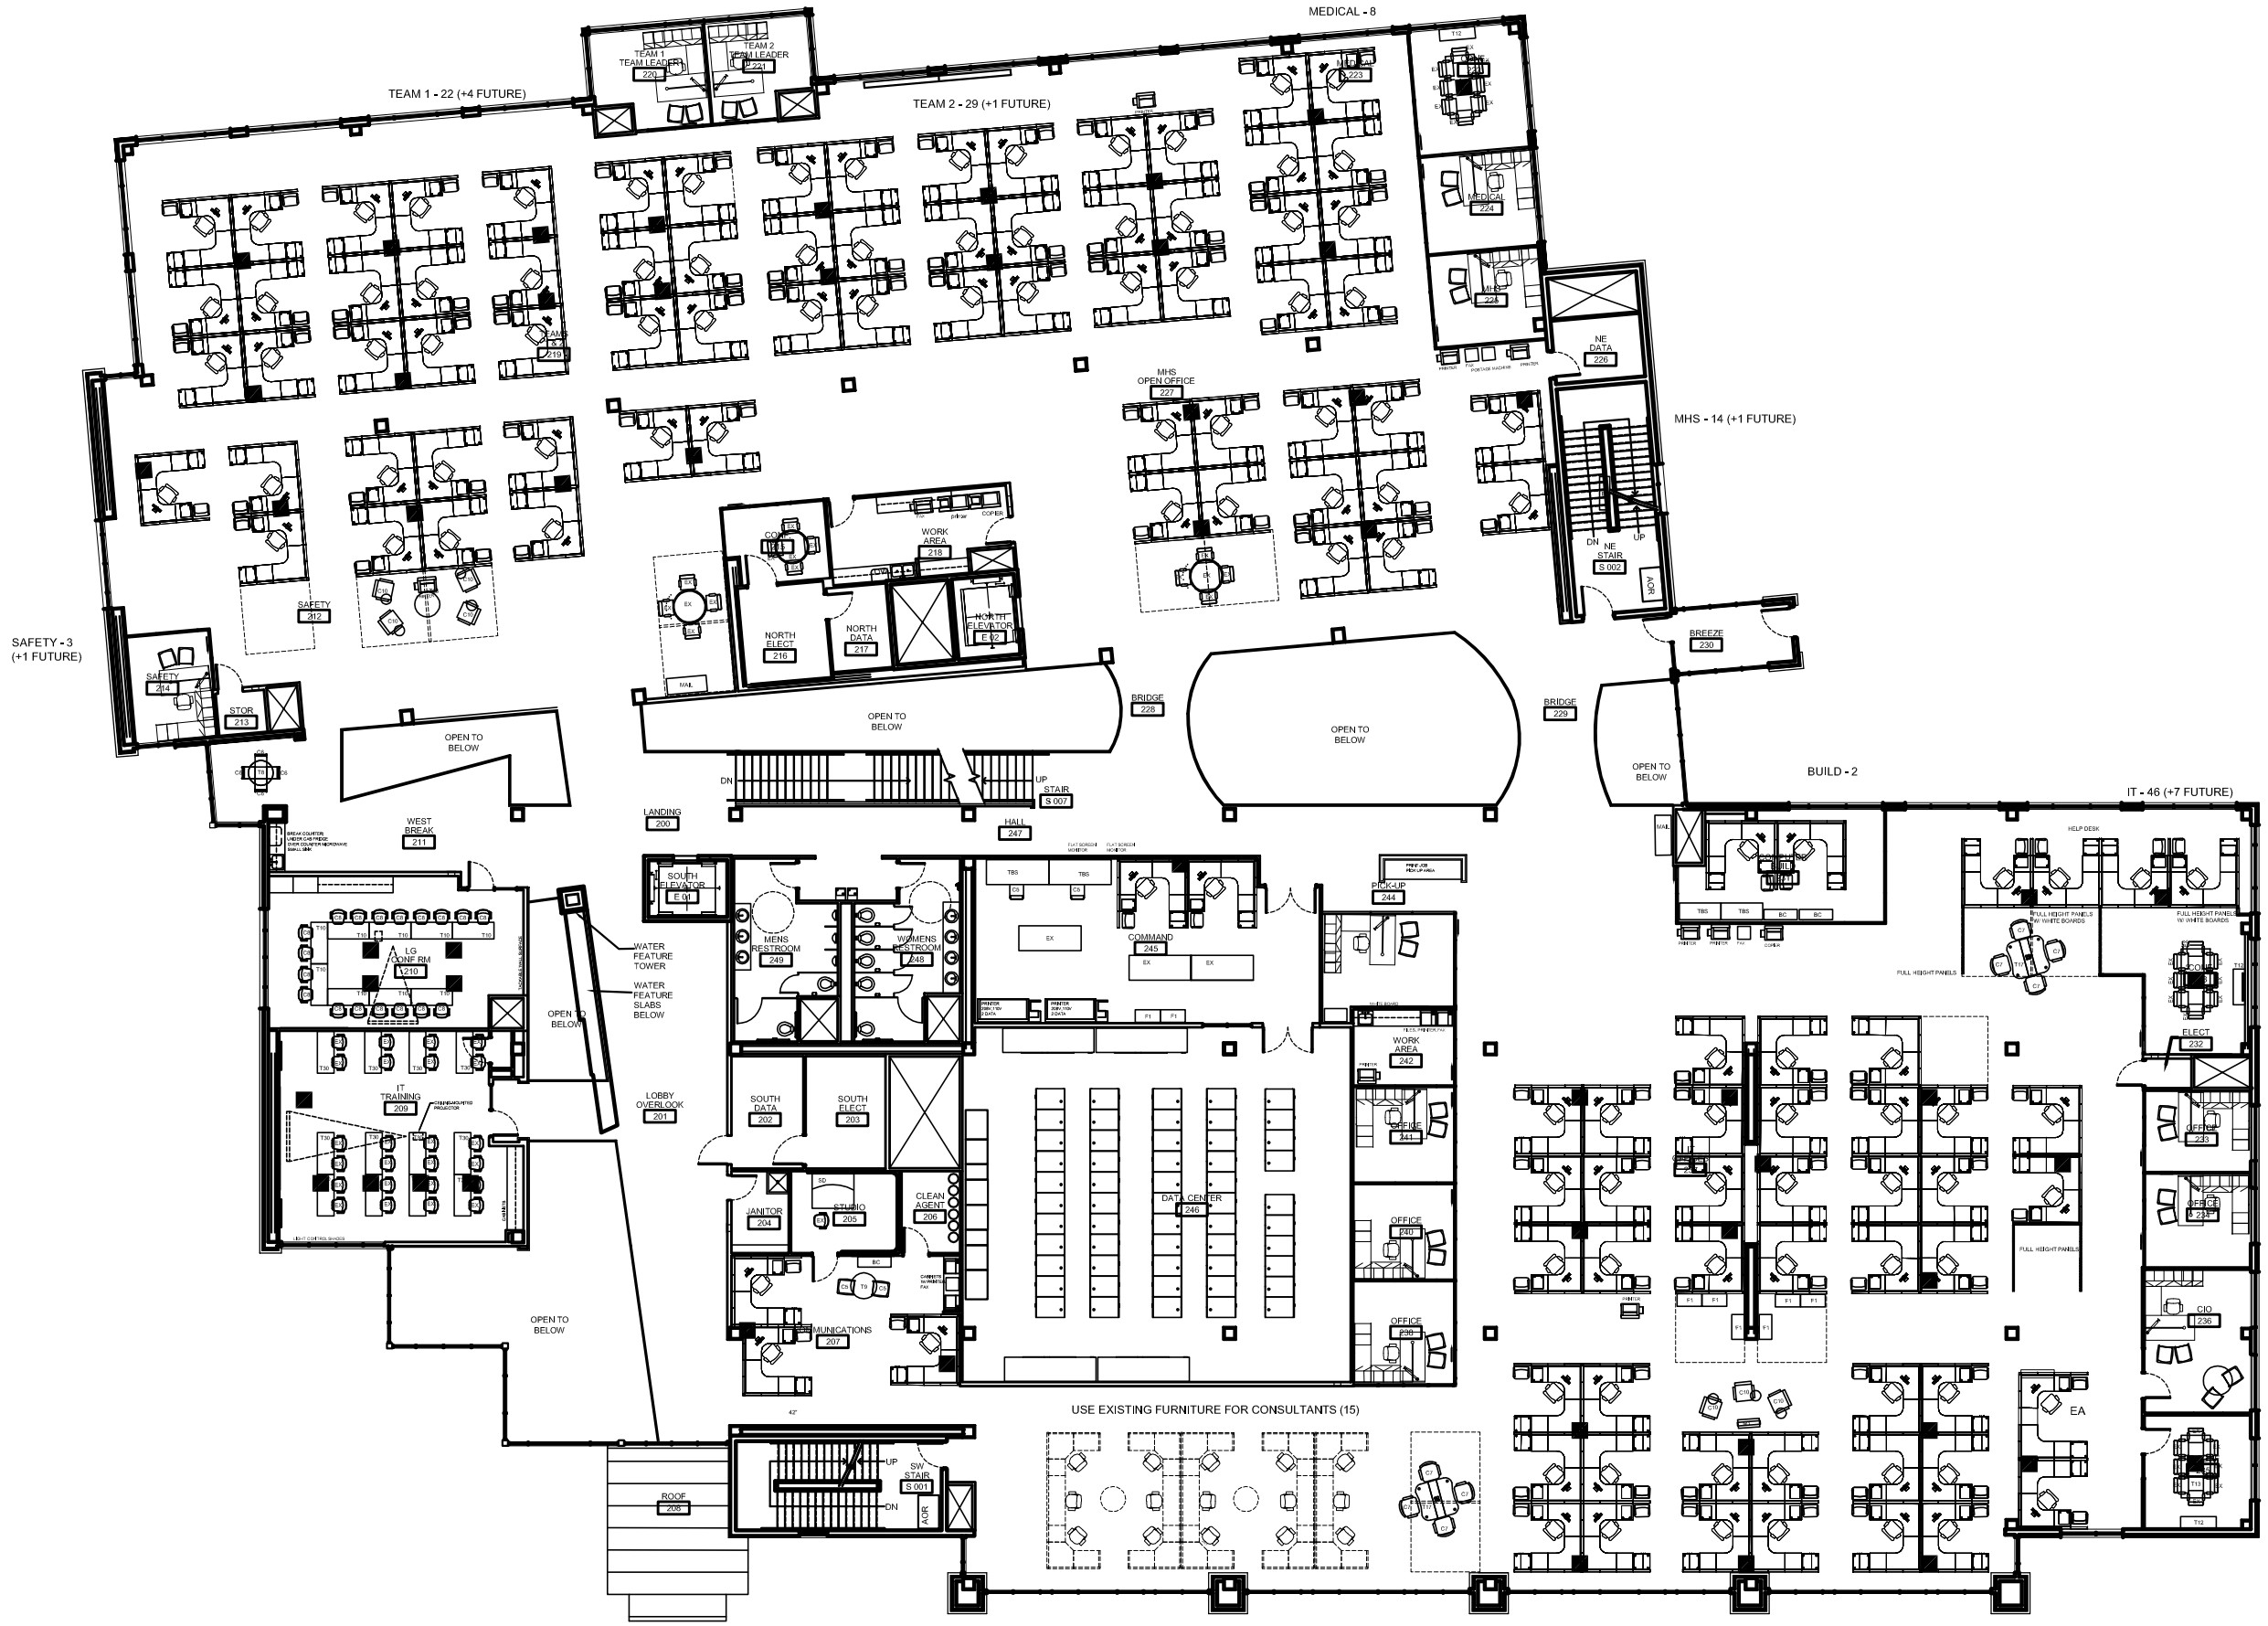

SAFETY - 3 (+1 future)
TEAM 1 - 22 (+4 future)
TEAM 2 - 29 (+4future)
MEDICAL - 8 (+0 future)
MHS - 14(+1 future)
IT - 46 (+7 future)
EA -1
COMMAND - 2
BUILD - 2
COMMUNICATIONS - 3
TOTAL 103

CONSULTANTS - use existing furniture(15)

MARCH 6, 2009	SC
July 13, 2009	SC
July 27, 2009	SC
Aug 10, 2009	SC

LEVEL 2 FURNITURE PLAN

2 FURN FURNITURE PLAN - LEVEL 2

1/8"=1'-0"

2/FURN

Xref O:\MTSTFOB\Arch\BaseFile\MTOBborder.dwg