Topography Date: 12/04

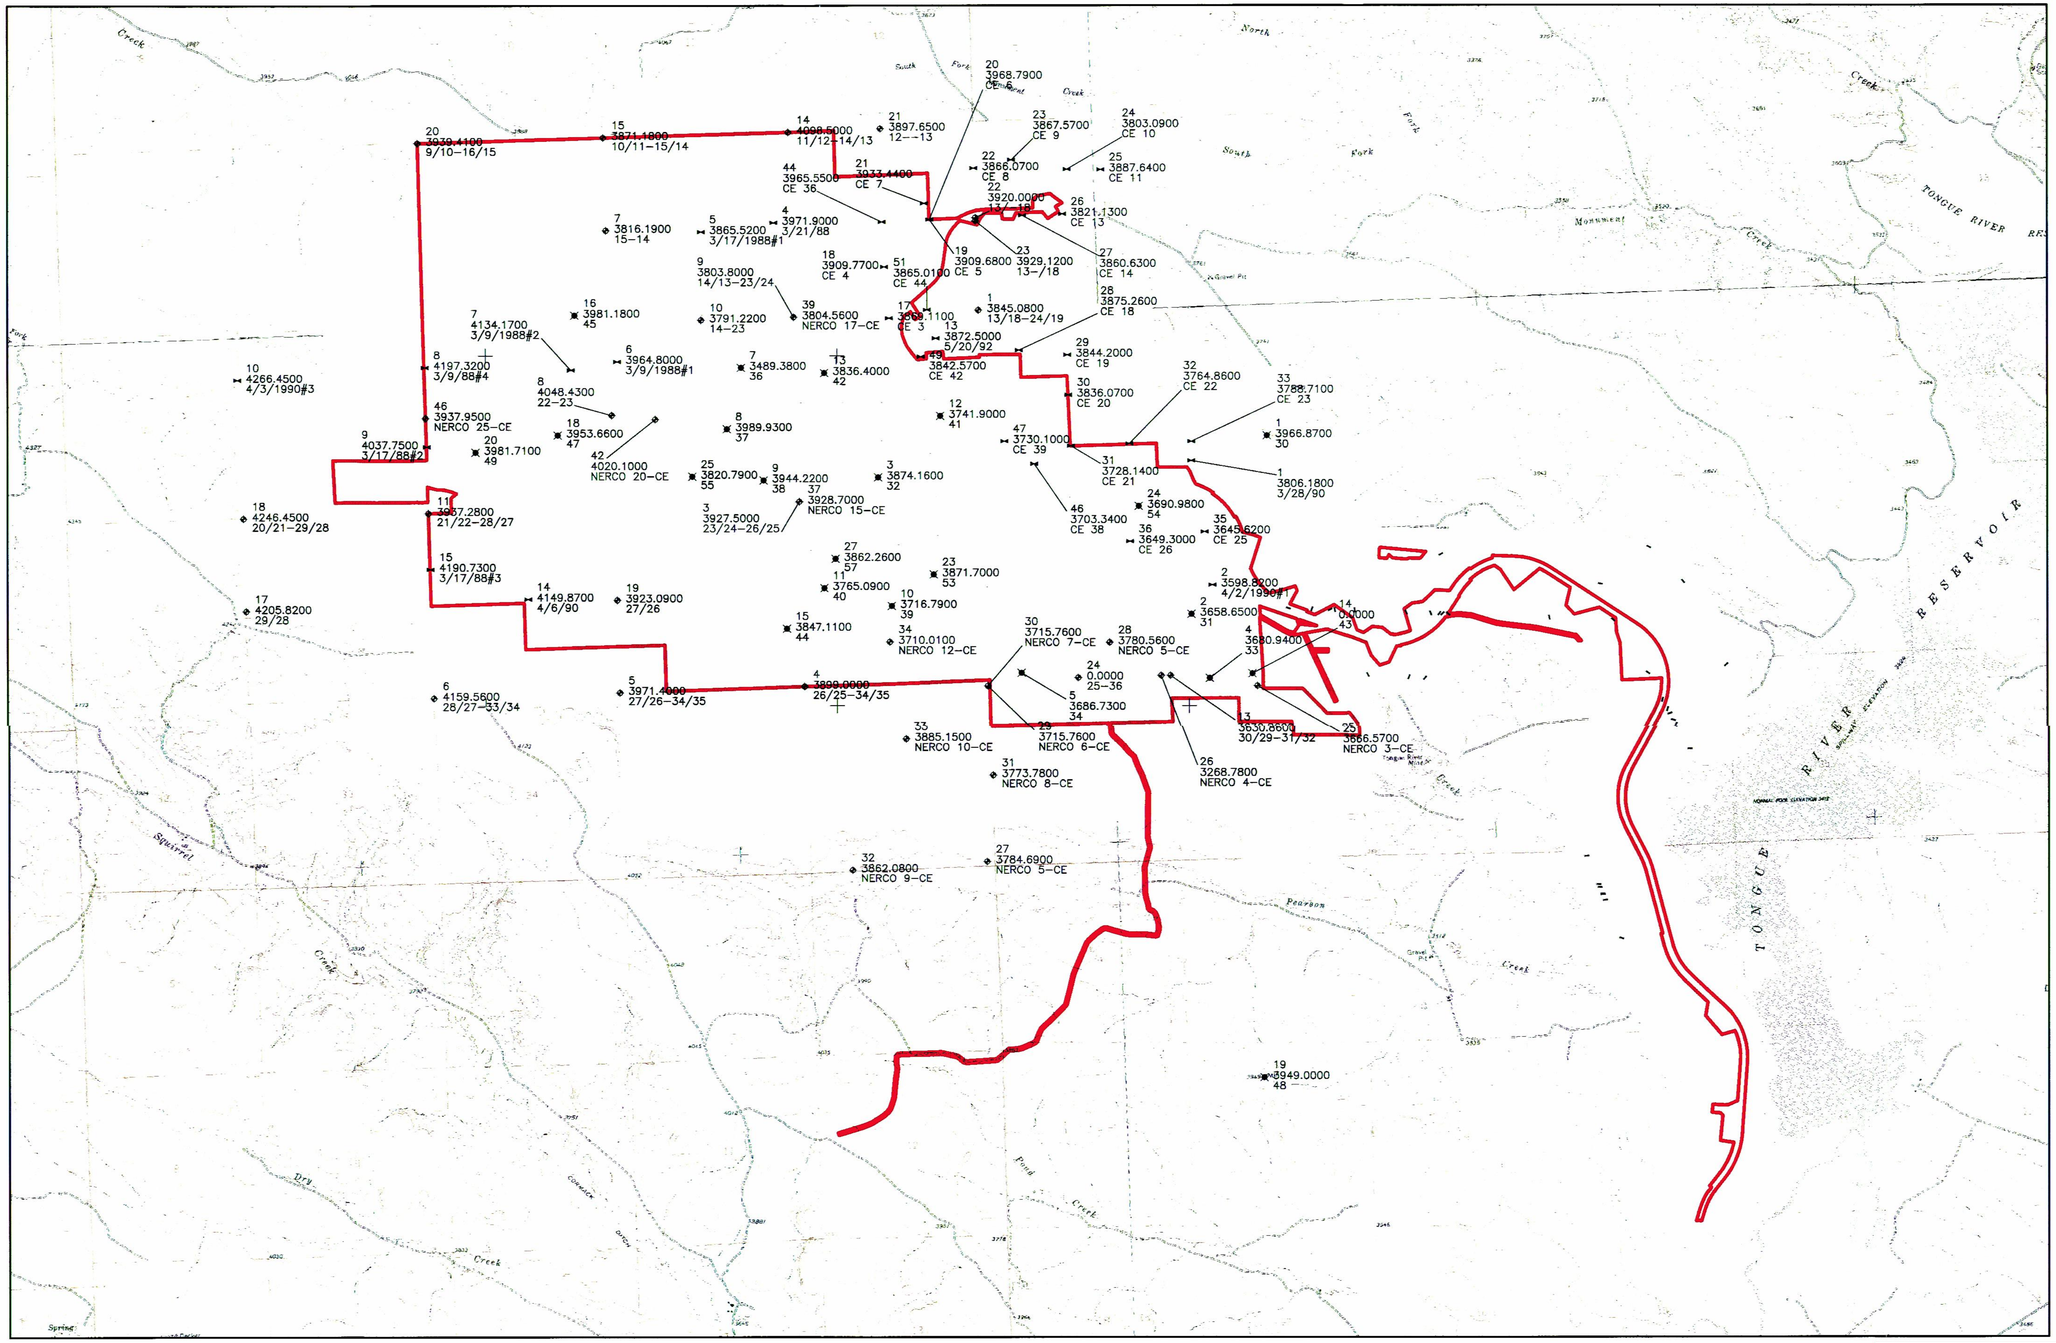

PLATE 21

SUBSCRIBED AND SWORN TO BEFORE ME THIS
14 DAY OF September 2007
NOTARY PUBLIC Heidi Robinson
RESIDING IN Sheridan, Wyoming
MY COMMISSION EXPIRES January 22, 2011

HEIDI ROBINSON NOTARY PUBLIC County of Sheridan State of Wyoming My Commission Expires January 22, 2011

CERTIFICATE OF ENGINEER

I, the undersigned, hereby certify that this map is correct based on survey control data provided by Spring Creek Coal Company and that it shows to the best of my knowledge and belief the information required by the mining laws of this state.

MONTANA PROFESSIONAL ENGINEER
THOMAS E. CRUME
No. 11974PE
REGISTERED
9/14/07

LEGEND

- SPRING CREEK COAL PERMIT BOUNDARY
- 34 / 3710.0100 / NERCO 12–CE — SURVEY CONTROL POINT
- 15 / 3847.1100 / 44 — SURVEY CONTROL POINT
- 47 / 3730.1000 / CE 39 — AERIAL CONTROL POINT

DATE	REVISION
BY	
03/05 SDB/WWC	MR00174
04/06 RAV/WWC	SOUTH FORK EXTENSION AMENDMENT 00174 TECHNICAL COMMENTS

RIO TINTO ENERGY AMERICA

SPRING CREEK MINE
P.O. BOX 67, DECKER, MT. 59025
PHONE: (406) 757-2581

SURVEY CONTROL POINTS

DESIGN	TEC	DRAWN	DCJ	DATE	5–6–99
SCALE	1"=2000'	CONTOUR INTERVAL		FILE NUMBER	PLATE_21_CONTROL.DWG

SHEET 1 OF

K:\WTA\Spcm\033007.mxl, Revised\DWG\Plate DWG\Plate 21 Control DWG Layout, 9/21/2007 11:22:41 AM, User