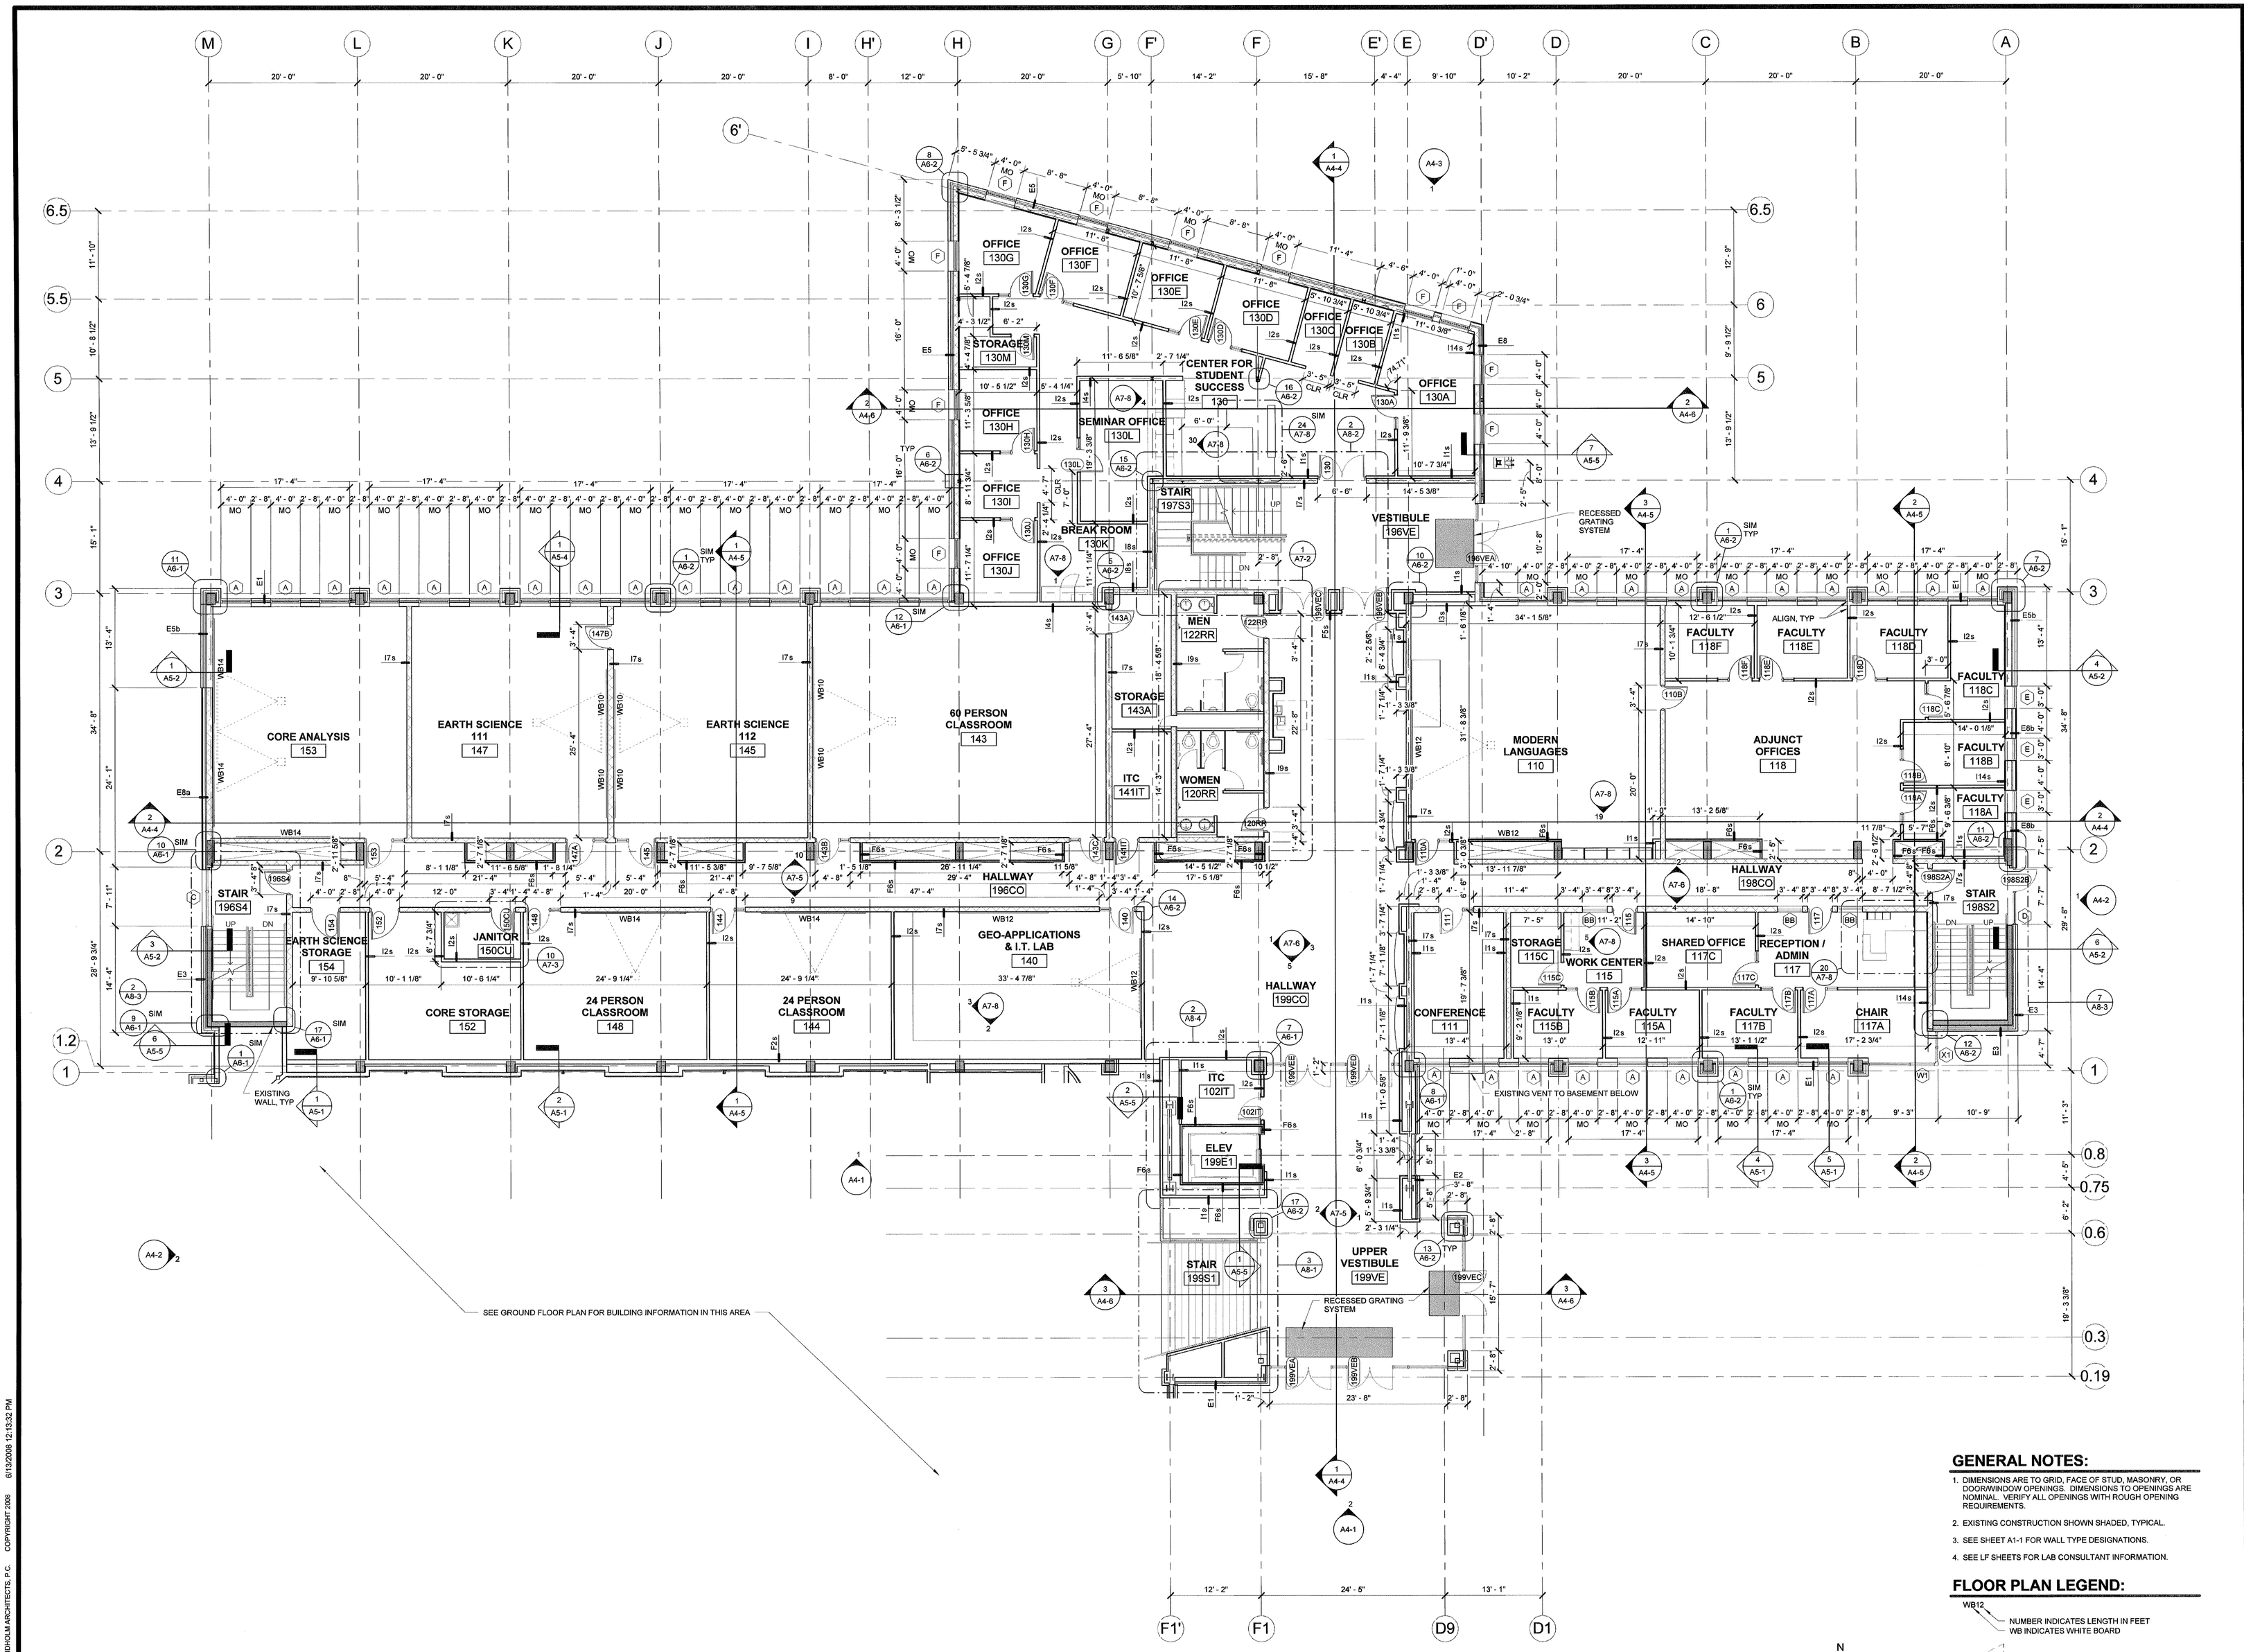

1 A3-6 FIRST FLOOR PLAN
1/8" = 1'-0"

GENERAL NOTES:

1. DIMENSIONS ARE TO GRID, FACE OF STUD, MASONRY, OR DOOR/WINDOW OPENINGS. DIMENSIONS TO OPENINGS ARE NOMINAL. VERIFY ALL OPENINGS WITH ROUGH OPENING REQUIREMENTS.
2. EXISTING CONSTRUCTION SHOWN SHADED, TYPICAL.
3. SEE SHEET A1-1 FOR WALL TYPE DESIGNATIONS.
4. SEE LF SHEETS FOR LAB CONSULTANT INFORMATION.

FLOOR PLAN LEGEND:

WB12 — NUMBER INDICATES LENGTH IN FEET; WB INDICATES WHITE BOARD

CEILING MOUNTED PROJECTOR & SCREEN, SEE REFLECTED CEILING PLAN

MONTANA STATE UNIVERSITY

GAINES HALL RENOVATION

PREPARED FOR:
FACILITIES SERVICES
MONTANA STATE UNIVERSITY
BOZEMAN, MONTANA
PHONE 406.994.4131
FAX 994.6572

12 North Broadway
Belgrade, MT 59714
406-388-3320
FAX 406-388-3389
MORRISON MAIERLE, INC.

PREPARED BY:
dowling | sandholm | architects
55 West 14th Street, Suite 103 Helena, MT 59601
406-457-5470 + 406-495-0063 fax + www.dowling-arch.com

DRAWN BY: DLL
CHECKED BY: KKF
APPROVED BY: MWD

REV.	DESCRIPTION	DATE
-	-	-

REGISTERED ARCHITECT
MICHAEL W. DOWLING
LIC. #1987
STATE OF MONTANA

PPA#05-0072
A/E#25-02-07

FIRST FLOOR PLAN

A3-6

6-12-08

DOWLING SANDHOLM ARCHITECTS, P.C. COPYRIGHT 2008 6/13/2008 12:13:32 PM